


DATUM
ASSUMED

Scale: 1"= 30'

30 0 30 60
Scale in Feet

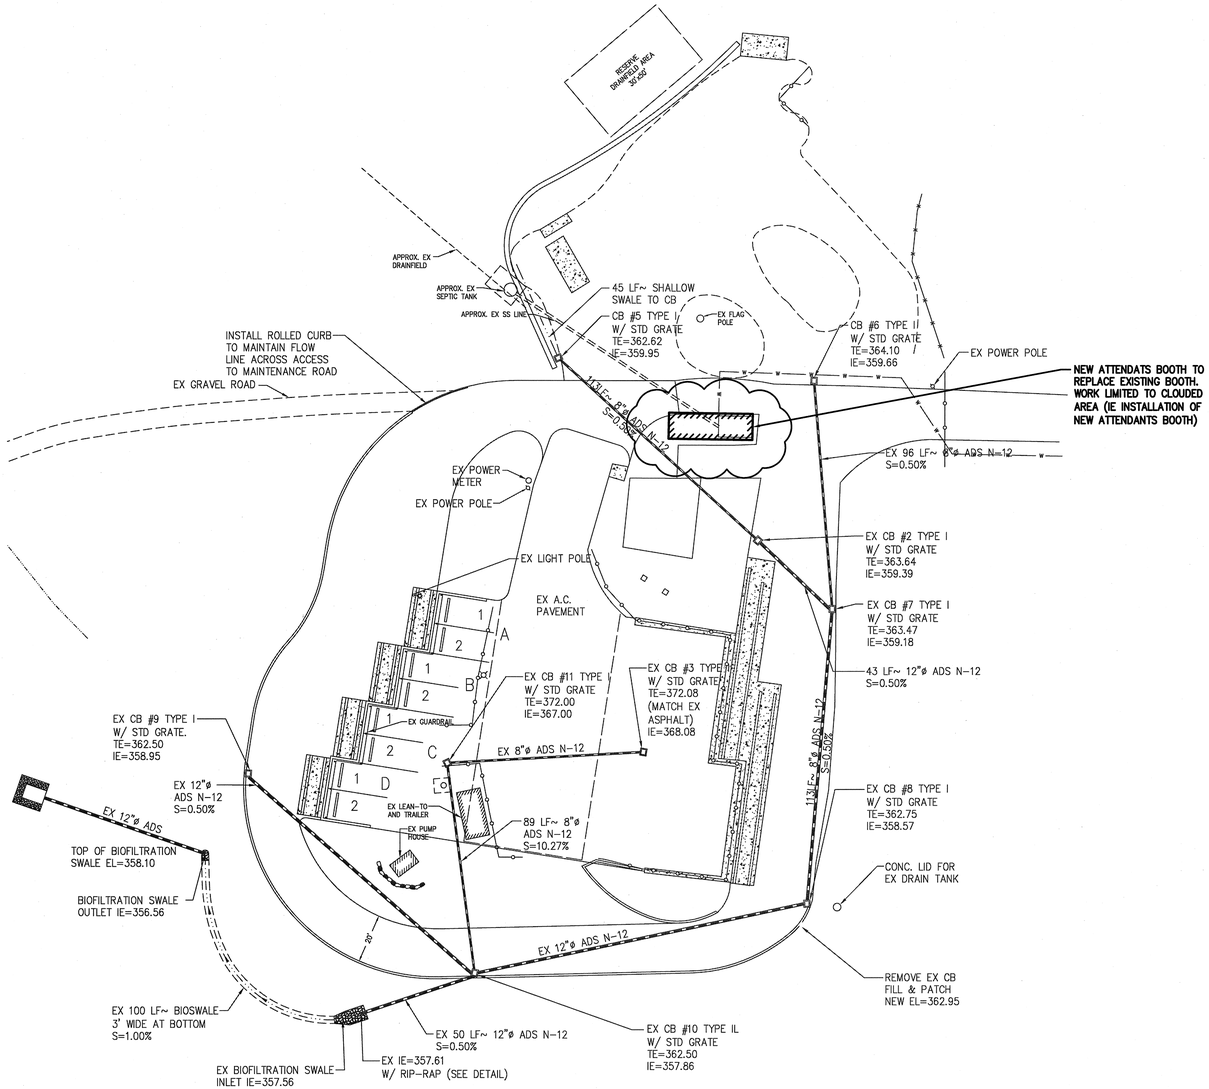


NEW ATTENDANTS BOOTH

| REVISIONS | | | |
|---|---|---|---|
| NO. | DATE | BY | DESCRIPTION |
| | | | |
| | | | |
| | | | |
| | | | |

| | BY | DATE |
|---|---|---|
| DESIGNED | RPB | 3/10 |
| DRAWN | JAT | 3/10 |
| CHECKED | RPB | 3/10 |
| APPROVED | | |
| ACCEPTED | | |

**N.L. Olson & Associates, Inc.**
Engineering, Planning and Surveying
(360) 895-2350 or (360) 876-2284
2453 Bethel Avenue, P.O. Box 637, Port Orchard, WA 98366

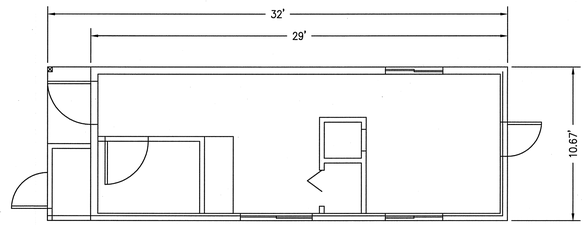ROBERT PAUL BAGLIO — STATE OF WASHINGTON — 35631 — REGISTERED PROFESSIONAL ENGINEER
EXPIRES

**SITE PLAN**
**NEW ATTENDANTS BOOTH**
**HANSVILLE ATTENDANTS BOOTH DROP BOX**
Section 9, Township 27 North, Range 2 East,
W.M., in Kitsap County, Washington

FOR: **Dean Boening**
**Kitsap County Solid Wast**
614 DIVISION STREET
PORT ORCHARD, WA 98366

SCALE: AS SHOWN
DATE: Mar. 15, 2010
DRAWING NUMBER
**107416-_____**
SHEET 2 OF 2

C:\projects\7416 HANSVILLE\5562 ATTENDANTS BOOTH LOCATION.dwg, 3/29/2010 10:23:30 AM, jthompson, \\Hcpssl\Oce TDS700