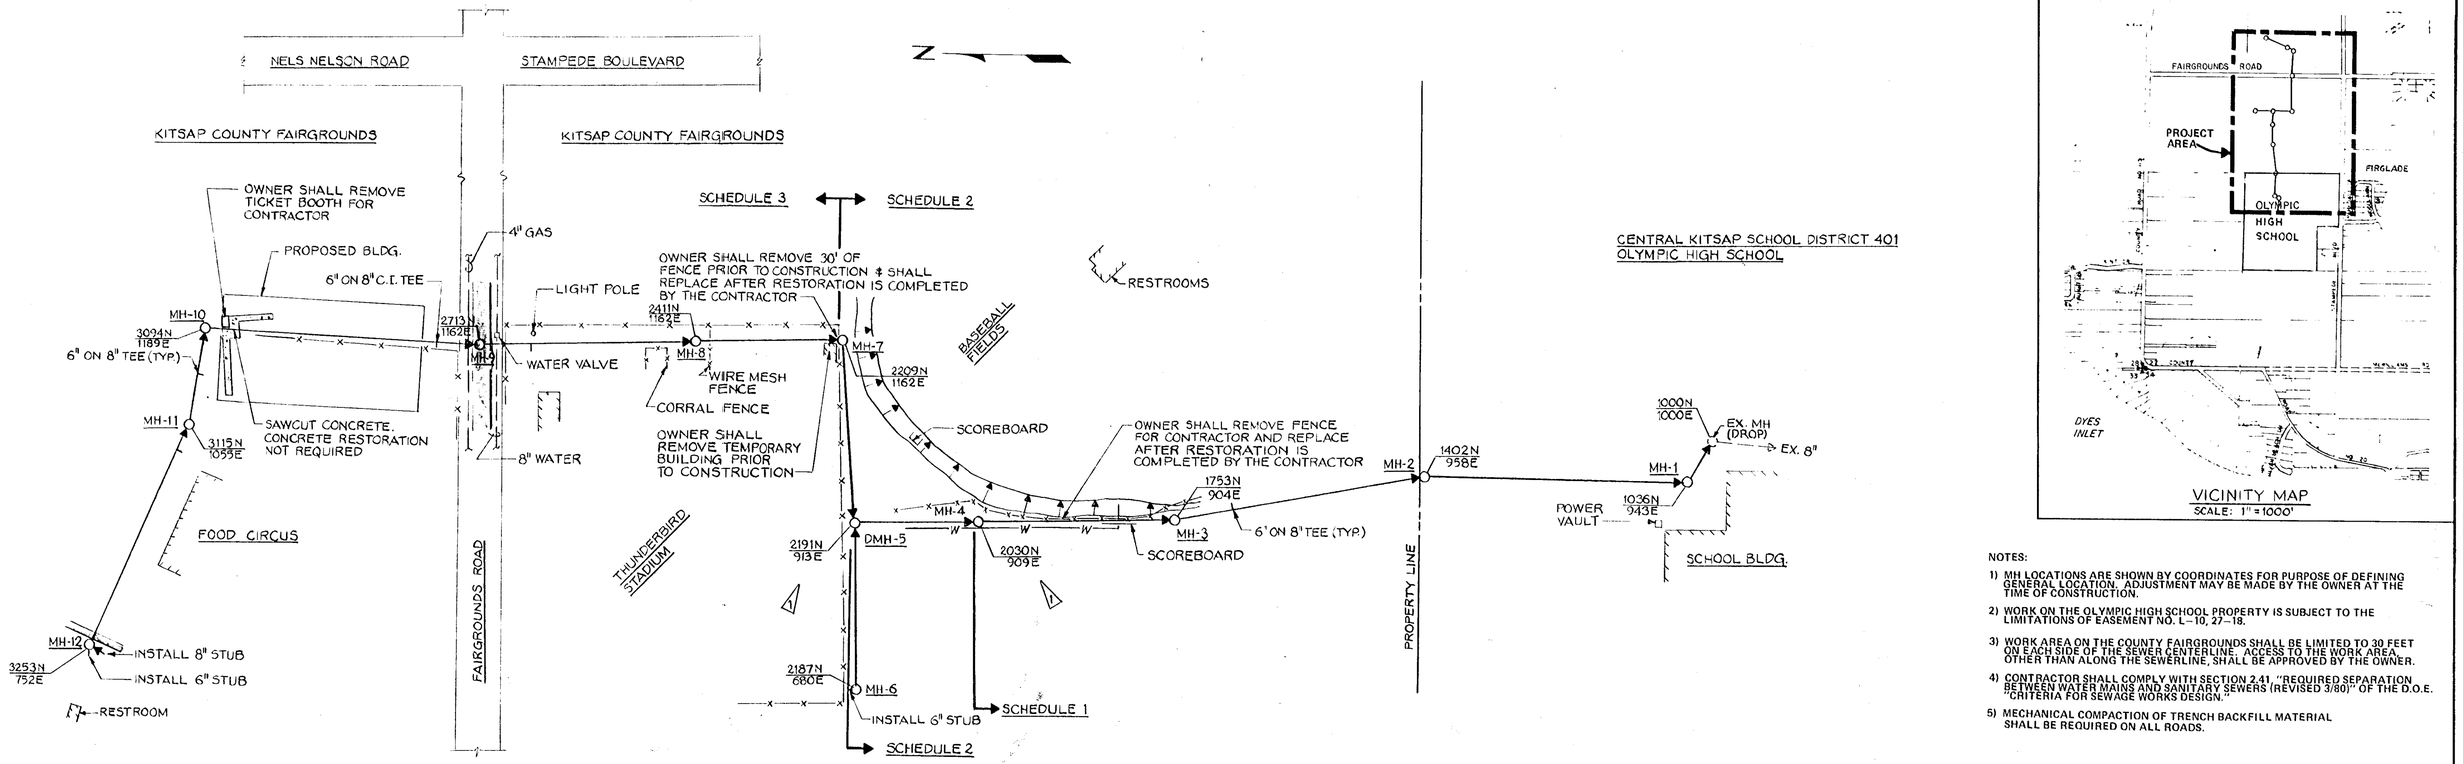

VICINITY MAP
SCALE: 1" = 1000'

NOTES:

1) MH LOCATIONS ARE SHOWN BY COORDINATES FOR PURPOSE OF DEFINING GENERAL LOCATION. ADJUSTMENT MAY BE MADE BY THE OWNER AT THE TIME OF CONSTRUCTION.
2) WORK ON THE OLYMPIC HIGH SCHOOL PROPERTY IS SUBJECT TO THE LIMITATIONS OF EASEMENT NO. L-10, 27-18.
3) WORK AREA ON THE COUNTY FAIRGROUNDS SHALL BE LIMITED TO 30 FEET ON EACH SIDE OF THE SEWER CENTERLINE. ACCESS TO THE WORK AREA, OTHER THAN ALONG THE SEWERLINE, SHALL BE APPROVED BY THE OWNER.
4) CONTRACTOR SHALL COMPLY WITH SECTION 2.41 "REQUIRED SEPARATION BETWEEN WATER MAINS AND SANITARY SEWERS (REVISED 3/80)" OF THE D.O.E. "CRITERIA FOR SEWAGE WORKS DESIGN."
5) MECHANICAL COMPACTION OF TRENCH BACKFILL MATERIAL SHALL BE REQUIRED ON ALL ROADS.

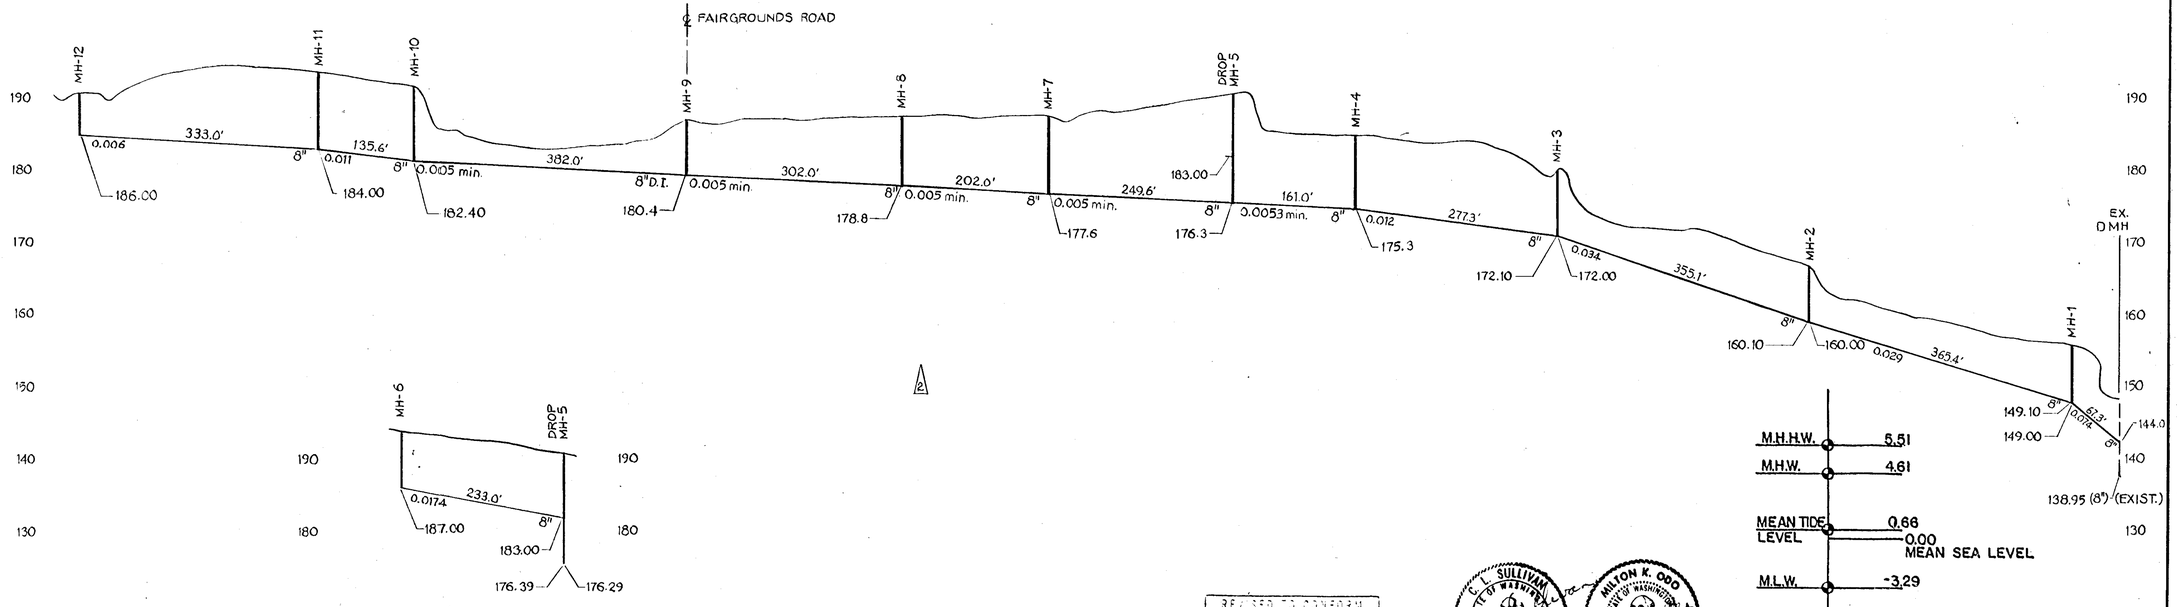

PROJECT ELEVATION DATUM

REVISED TO CONFORM WITH CONSTRUCTION RECORDS
By: AB
Ck'd: MO
Date: 3/21/85

DISTANCES AND ELEVATIONS NOT VERIFIED

No.	DATE	BY	REVISION
2	3/19/85	MO	ACTUAL INV., DISTANCE & SLOPE
1	3/19/85	MO	MOVED MH 4 & 5 ELY 3' PER FCO #1

Job No 4464-0303-01
SCALE HORIZ. 1" = 100'
VERT. 1" = 10'
Designed KOC
Drawn by GM
Checked by MO
Proj. Dir. TP
Approved by
Date 6/14/84

URS ENGINEERS
Engineering and Environmental Consultants
Seattle, Washington

KITSAP COUNTY CENTRAL KITSAP WASTEWATER FACILITIES

CONTRACT XI
FAIRGROUNDS SEWER EXTENSION SEWER PLAN & PROFILE

SHEET 1
3.621-1